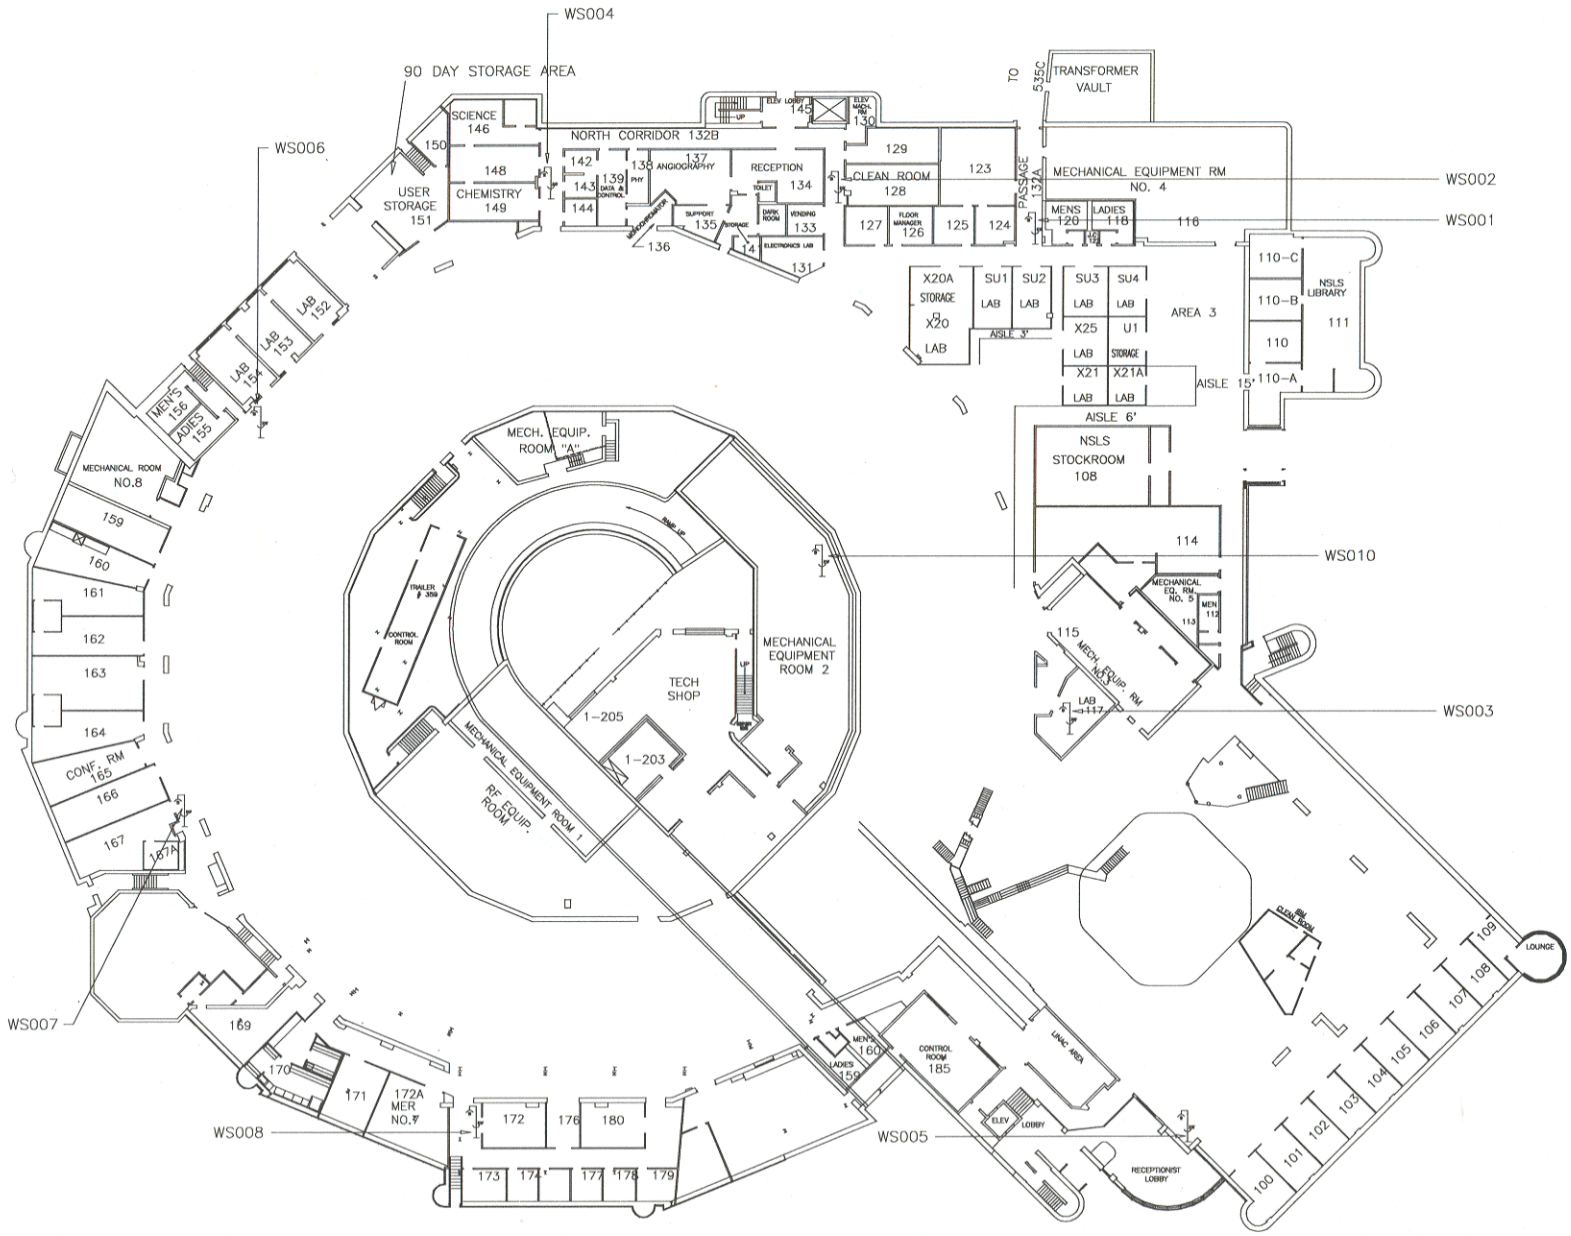

KEY : EMERGENCY EYE WASH & SHOWER STATIONS

SHOWER ONLY | EYE WASH SINK | PORTABLE EYE WASH SINK | COUNTER MOUNTED EYE WASH | SHOWER & EYE WASH SINK COMBO

plot date: Jan 09, 2004 – 10:20:06

JOB NO.	SHEET NO.	REVISION	DATE	DWN.	APP'D.	QA

BROOKHAVEN

UNDER CONTRACT WITH
UNITED STATES DEPARTMENT OF ENERGY
PLANT ENGINEERING DIVISION
UPTON, NEW YORK 11973

JOB TITLE: Key Plans			DWG. TITLE: National Synchrotron Light Source	
PROJECT QA	ORIGINAL DRAWING BY: M.P.	REDRAWN BY: D.R.H.	FAC. CIP ILR	APPROVED BY
DRAWING SCALE: N.T.S.	ORIGINAL DATE DRAWN: 01/23/92	DATE REDRAWN: 05/19/95	ACCT. NO.	SHEET 1 OF 3
PLANT ENGINEERING MAINTENANCE MANAGEMENT CENTER 68 BELL AVENUE BUILDING 97			JOB NO. BLDG. NO. 725	DRG. NO. 725-1