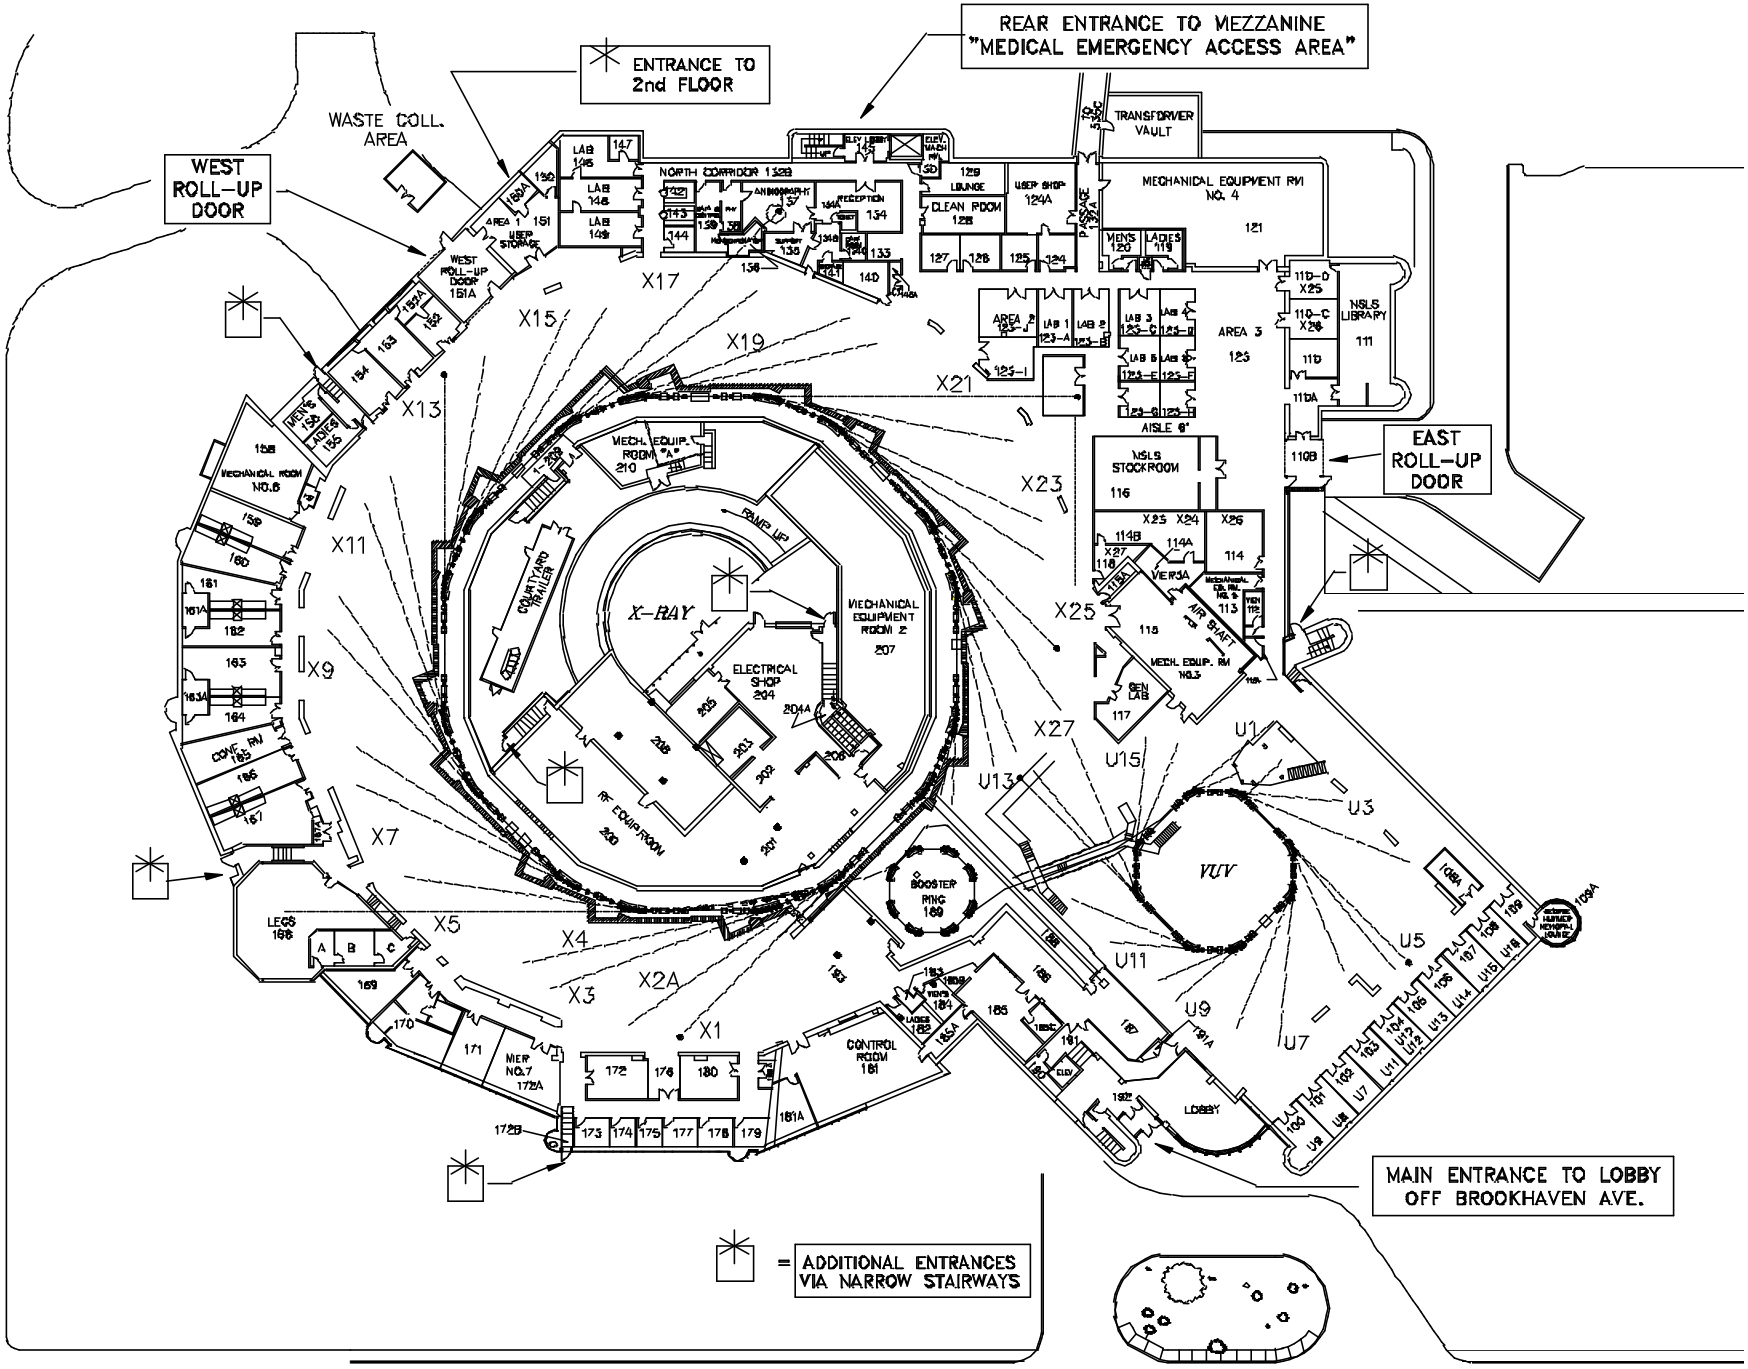
REAR ENTRANCE TO MEZZANINE
"MEDICAL EMERGENCY ACCESS AREA"
ENTRANCE TO
2nd FLOOR
WASTE COLL.
AREA
WEST
ROLL-UP
DOOR
EAST
ROLL-UP
DOOR
MAIN ENTRANCE TO LOBBY
OFF BROOKHAVEN AVE.
= ADDITIONAL ENTRANCES
VIA NARROW STAIRWAYS
BROOKHAVEN AVE.
X-RAY
VUV
MECHANICAL EQUIPMENT ROOM 2
207
ELECTRICAL SHOP
204
RF EQUIP ROOM
200
MECH. EQUIP. ROOM
210
COURTYARD TRAILER
RAMP UP
BOOSTER RING
189
CONTROL ROOM
181
LOBBY
MECHANICAL EQUIPMENT RM NO. 4
121
TRANSFORMER VAULT
NORTH CORRIDOR 132B
CLEAN ROOM
128
USER SHOP
124A
AREA 3
123
NSLS LIBRARY
111
NSLS STOCKROOM
116
MECHANICAL ROOM NO.6
158
MECH. EQUIP. RM NO.3
AIR SHAFT
GEN LAB
117
LEGS
168
MER NO.7
172A
X1
X2A
X3
X4
X5
X7
X9
X11
X13
X15
X17
X19
X21
X23
X25
X27
U1
U3
U5
U7
U9
U11
U13
U15